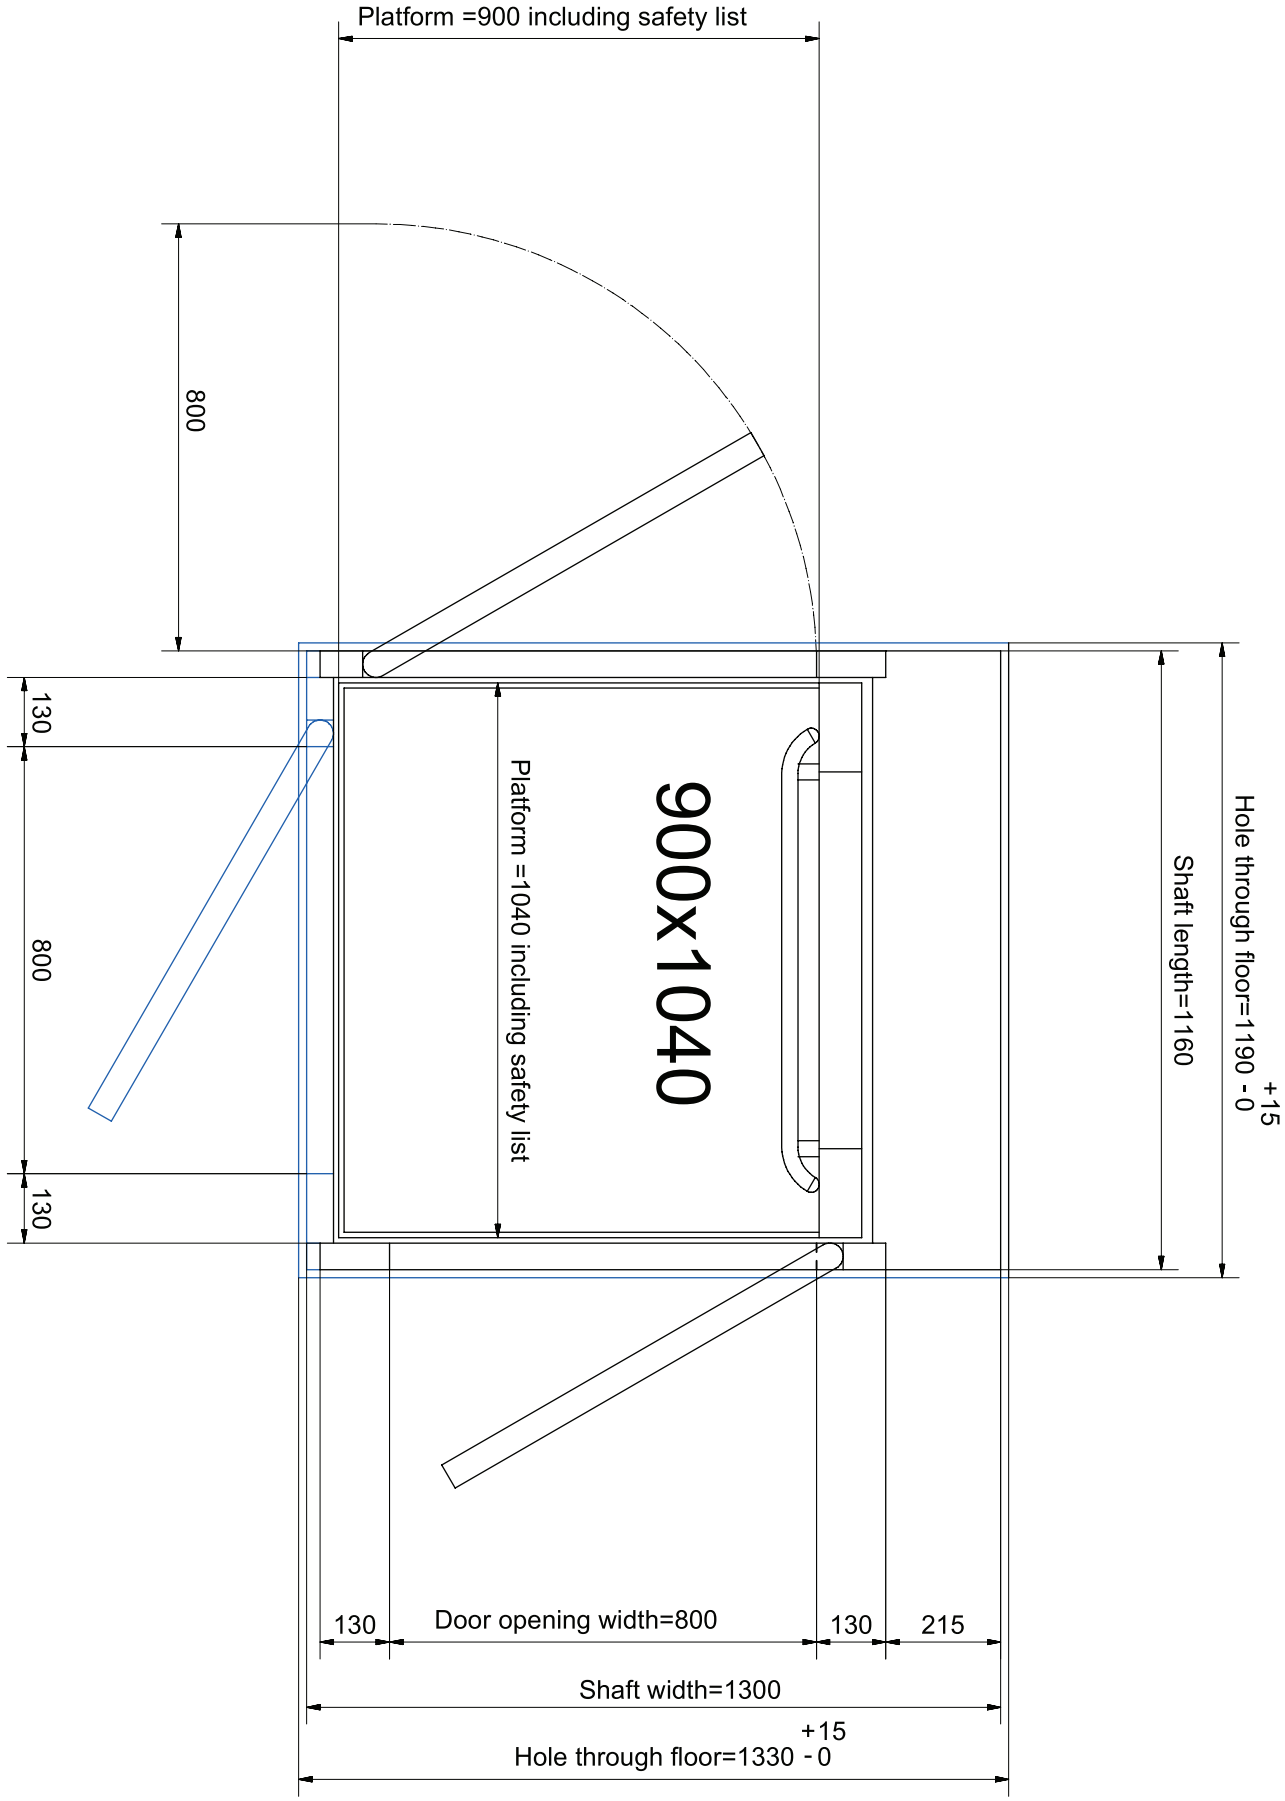
Platform =900 including safety list
800
130
800
130
900x1040
Platform =1040 including safety list
Shaft length=1160
Hole through floor=1190 +15 - 0
130
Door opening width=800
130
215
Shaft width=1300
Hole through floor=1330 +15 - 0